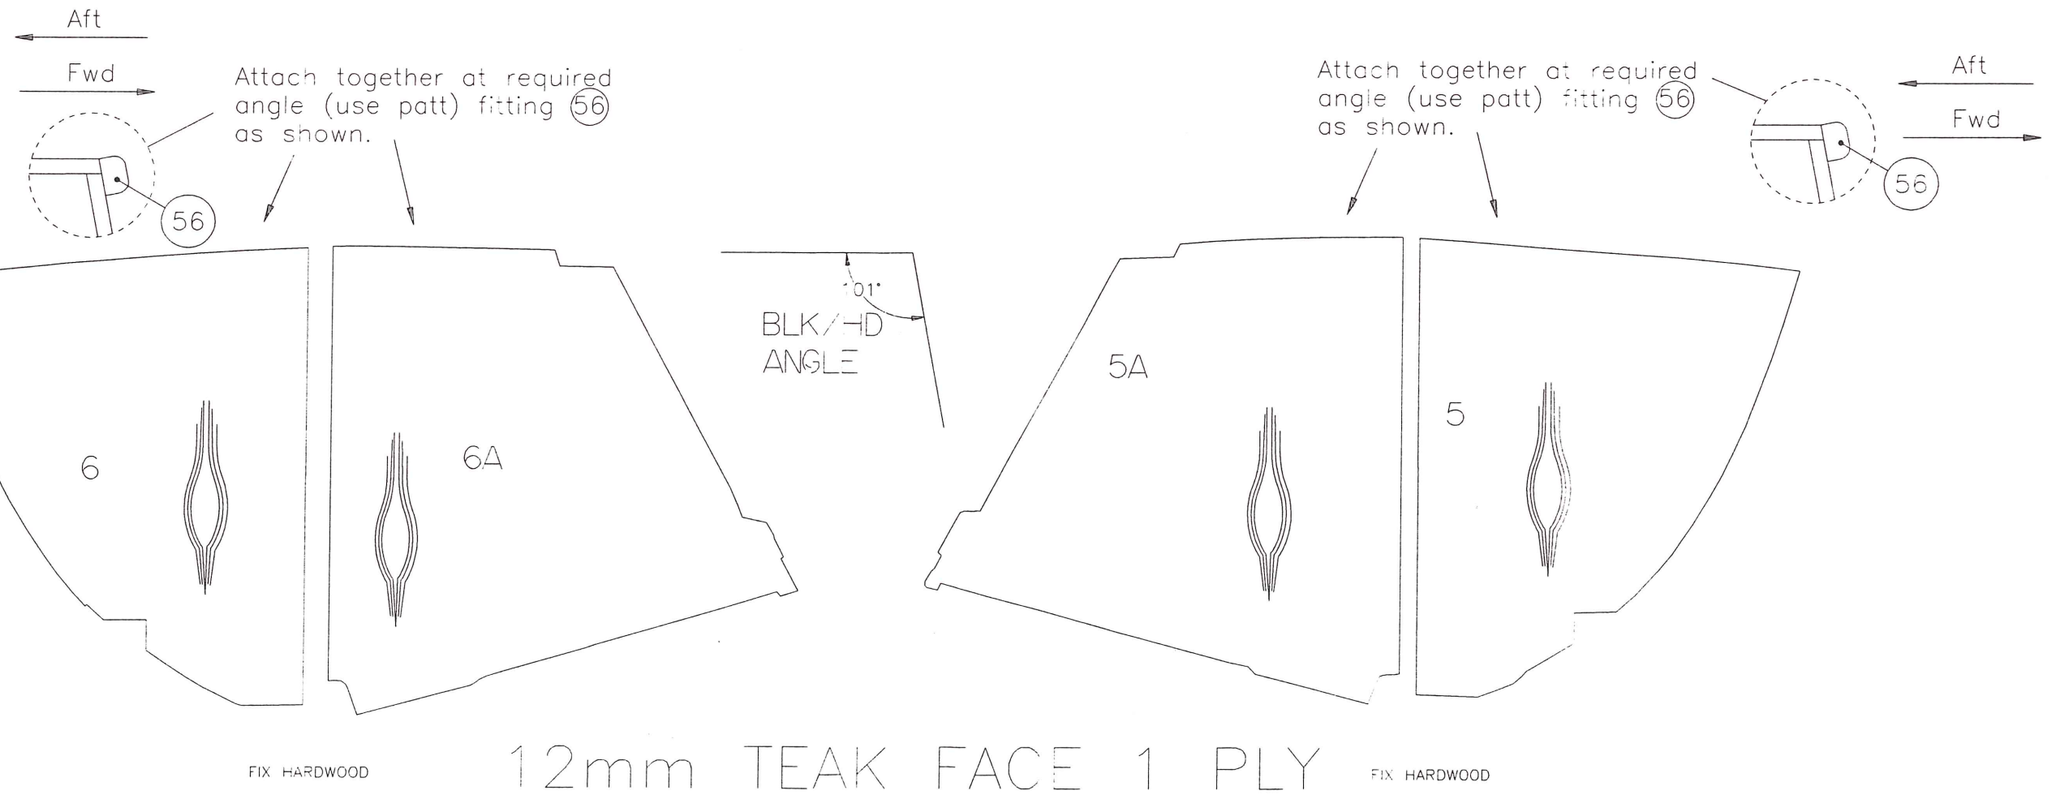

UNCONTROLLED

ISSUE C.	REMOVE 1	TO FOLLOW	P.S.	RST	7-1-97
ISSUE B.	MIRROR 6A & 5A	IN HSE	P.S.	CDA	19-9-96
ISSUE A.	MODIFICATION.	C'NOTE.	DRN.	CH'D	DATE

MARINE PROJECTS (PLYMOUTH) LTD.
NEWPORT STREET, PLYMOUTH, DEVON. PL1-3QG.

TITLE.
BULKHEADS

	INITIALS.	DATE.
DRAWN BY.	P.S.	11-9-96
CHECKED BY.	CDA	11-9-96

SCALE. N.T.S.

DRAWING No. G6K-001 4