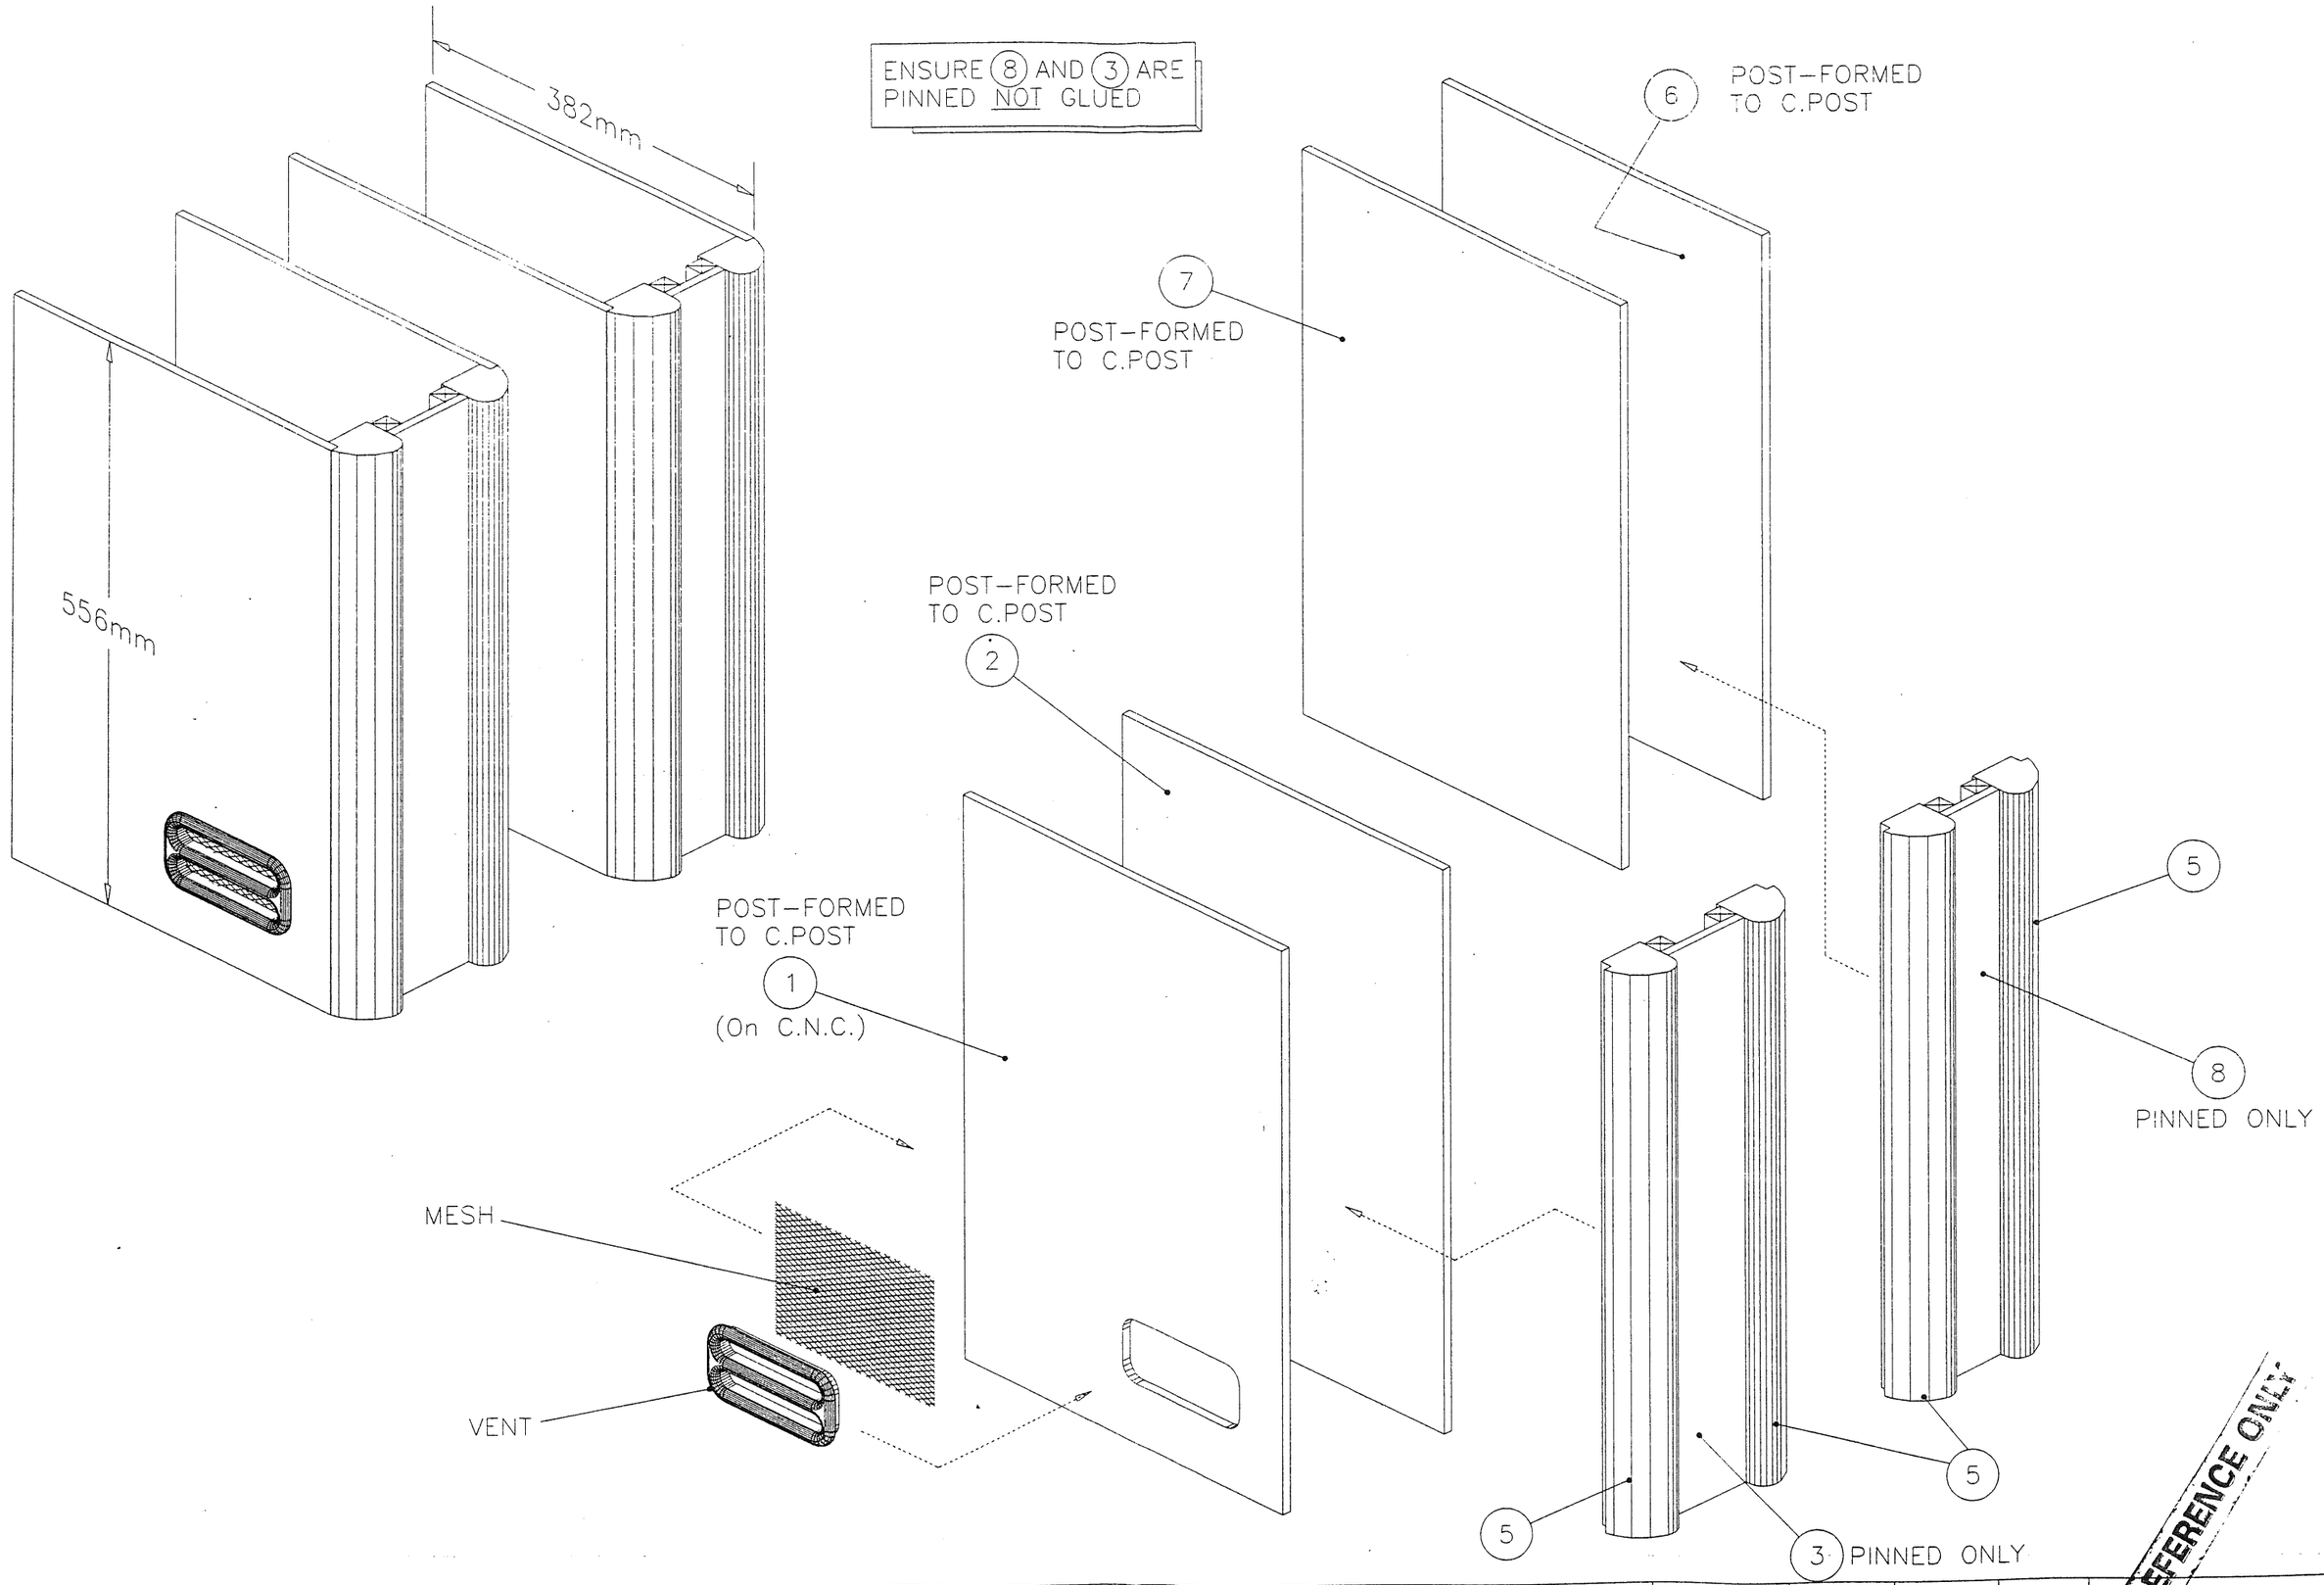

REFERENCE ONLY

ISSUE B.	Amend parts 1-2-3-5-6-7-8	REDINK	G.A.	COS	25-9-96
ISSUE A.	MODIFICATION.	C'NOTE.	DRN.	CH'D	DATE

MARINE PROJECTS (PLYMOUTH) LTD.
NEWPORT STREET, PLYMOUTH, DEVON. PL1-3QG.

TITLE.
CHAIN PLATE COVERS

	INITIALS.	DATE.
DRAWN BY.	P.S.	3-9-96
CHECKED BY.	C.D.A.	3-9-96

SCALE. N.T.S.

DRAWING No. G6K-023 1